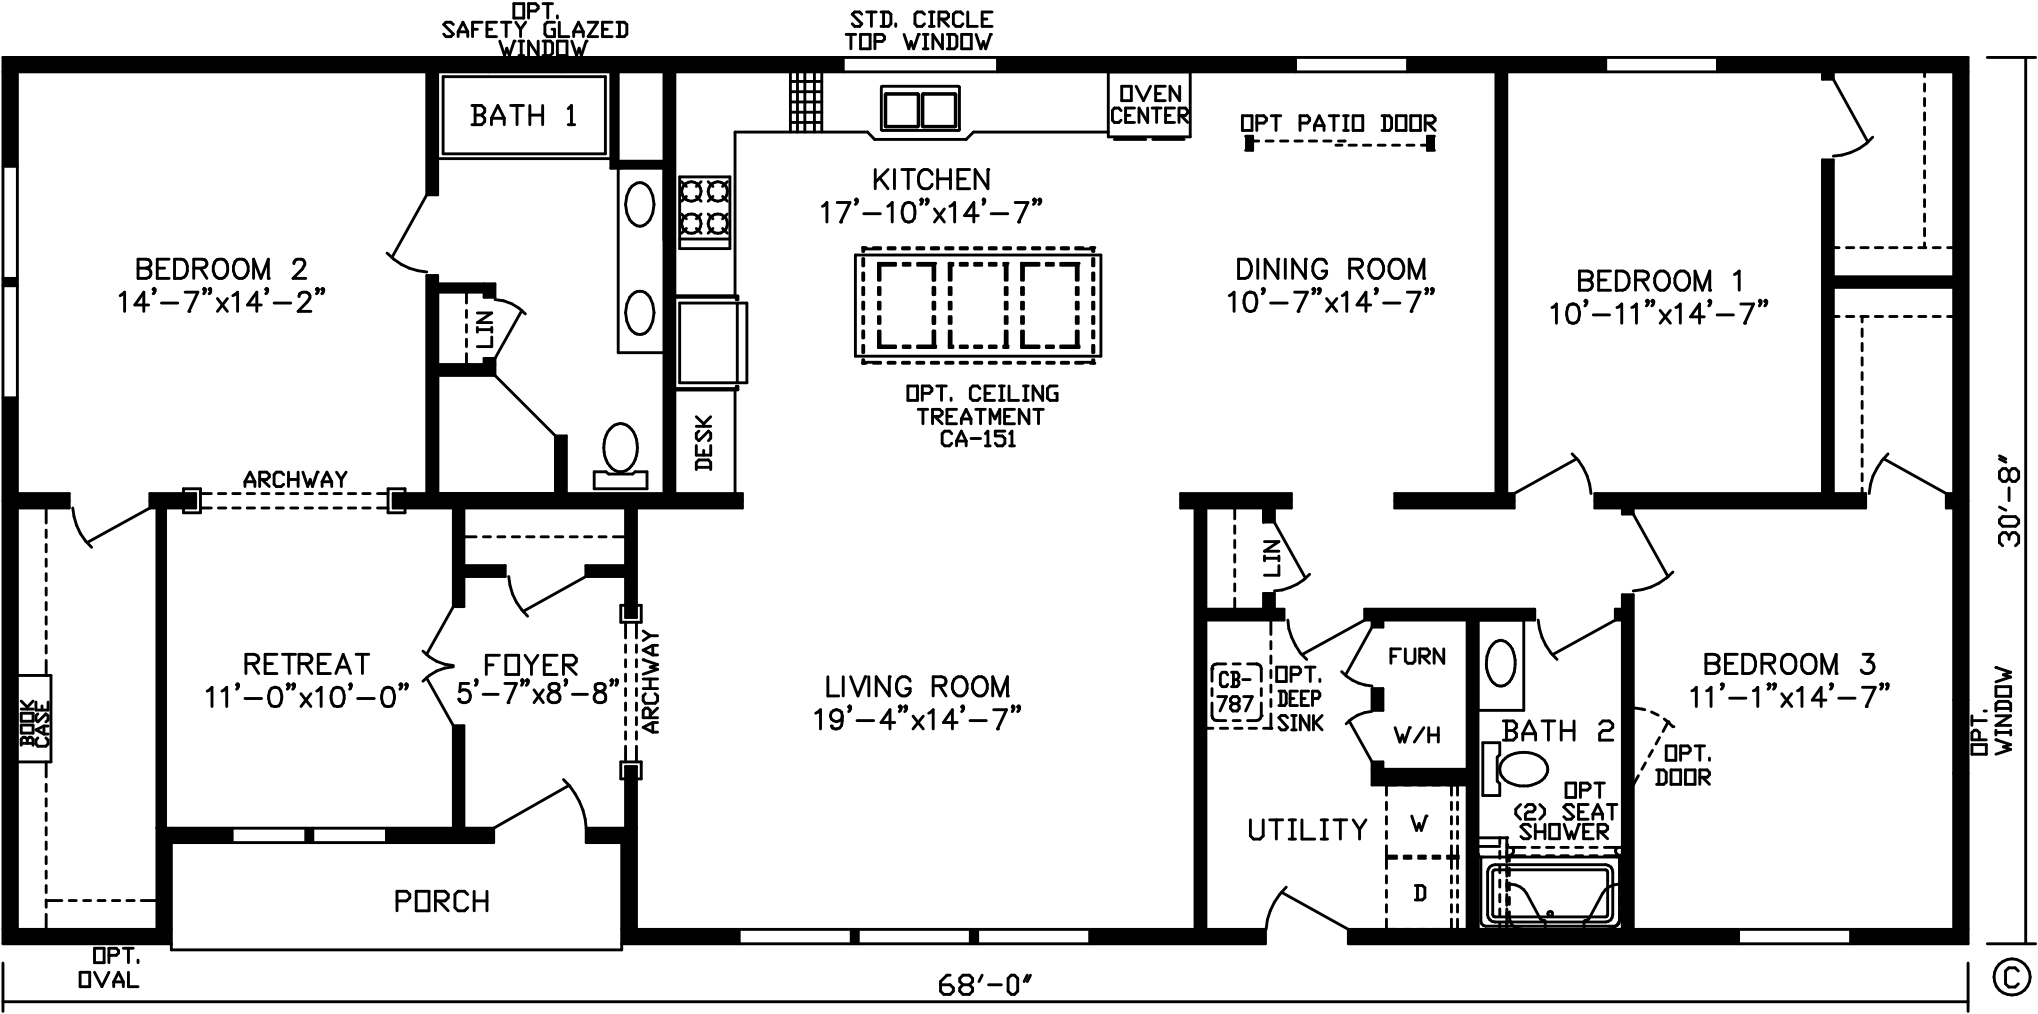
OPT. SAFETY GLAZED WINDOW
STD. CIRCLE TOP WINDOW
BATH 1
OVEN CENTER
OPT PATIO DOOR
KITCHEN
17'-10"x14'-7"
BEDROOM 2
14'-7"x14'-2"
LIN
DESK
OPT. CEILING TREATMENT CA-151
DINING ROOM
10'-7"x14'-7"
BEDROOM 1
10'-11"x14'-7"
ARCHWAY
30'-8"
LIN
RETREAT
11'-0"x10'-0"
FOYER
5'-7"x8'-8"
ARCHWAY
LIVING ROOM
19'-4"x14'-7"
CB-787
OPT. DEEP SINK
FURN
W/H
BATH 2
BEDROOM 3
11'-1"x14'-7"
OPT. DOOR
OPT. WINDOW
BOOK CASE
UTILITY
W
D
OPT (2) SEAT SHOWER
PORCH
OPT. OVAL
68'-0"
©